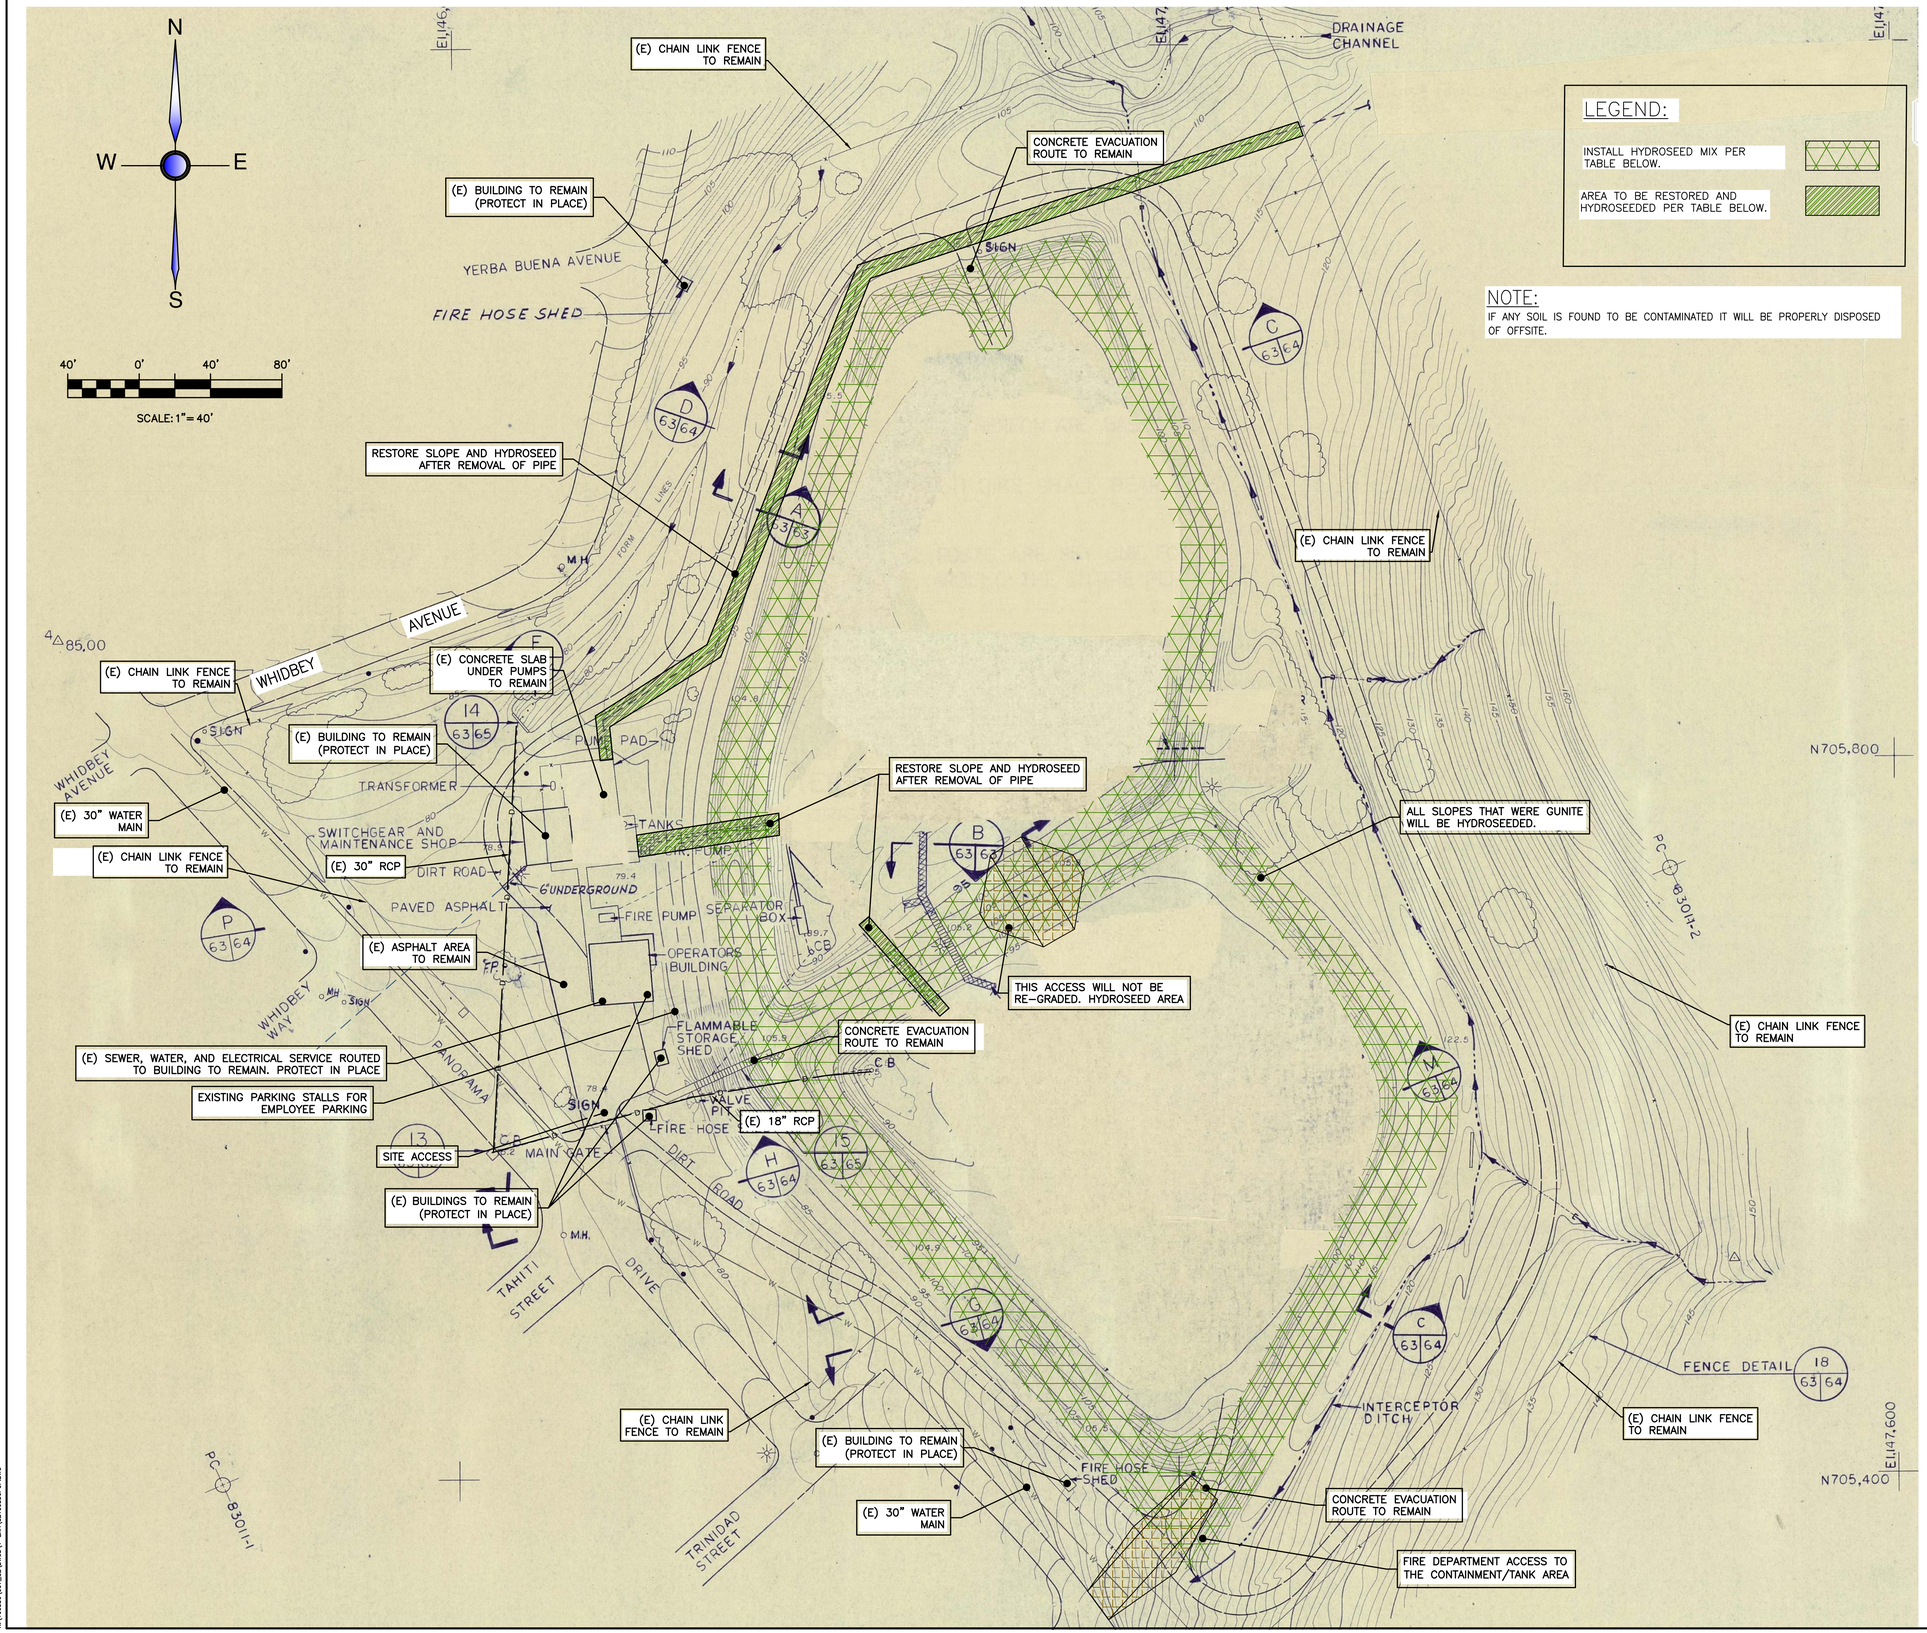

LEGEND:

INSTALL HYDROSEED MIX PER TABLE BELOW.

AREA TO BE RESTORED AND HYDROSEEDED PER TABLE BELOW.

NOTE:

IF ANY SOIL IS FOUND TO BE CONTAMINATED IT WILL BE PROPERLY DISPOSED OF OFFSITE.

EROSION CONTROL SEED MIX

BOTANICAL NAME	COMMON NAME	QUANTITY (LBS)/ACRE
BROMUS CARINATUS	CUCAMUNGA BROME	20
FESTUCA MICROSTACHYS	SMALL FESCUE	8
TRIFOLIUM CILIOLATUM	TOMCAT CLOVER	4

HYDROSEED MIX SHALL INCLUDE:
SEED MIX
TACKIFYER (M-BINDER)

PROVIDE PROJECT ENGINEER A MIX DESIGN FOR REVIEW AND APPROVAL PRIOR TO ORDERING PRODUCT.

APPROVED:

DATE

AGENCY REPRESENTATIVE

DATE

REGISTERED PROFESSIONAL ENGINEER
DAVID W. CHANLEY
NO 70849
CIVIL
STATE OF CALIFORNIA

DIVERSIFIED PROJECT SERVICES INTERNATIONAL
San Luis Obispo (805) 250-2889
Bakersfield, CA (661) 371-2800
Long Beach (562) 424-6400
www.dpsinc.com

DATE	REV	REVISIONS	APP

POST DEMO SITE PLAN
EXISTING TANKS AND PIPING
3300 PANORAMA ROAD, MORRO BAY, CALIFORNIA

SHEET 1 OF 1 SHEETS

PROJECT: 160556

PLOTTED: 2018-12-19

THE DELIVERY OF THIS DRAWING SHOULD NOT BE CONSTRUED TO PROVIDE AN EXPRESS WARRANTY OR GUARANTEE TO ANYONE THAT ALL DIMENSIONS AND DETAILS ARE EXACT OR TO INDICATE THAT THE USE OF THIS DRAWING IMPLIES THE REVIEW AND APPROVAL OF DPSI OF ANY FUTURE USE. ANY USE OF THIS INFORMATION IS AT THE SOLE RISK OF THE USER.

N:\160556\007_CD\DWGS\1-CIVIL\CE160556PDP.DWG